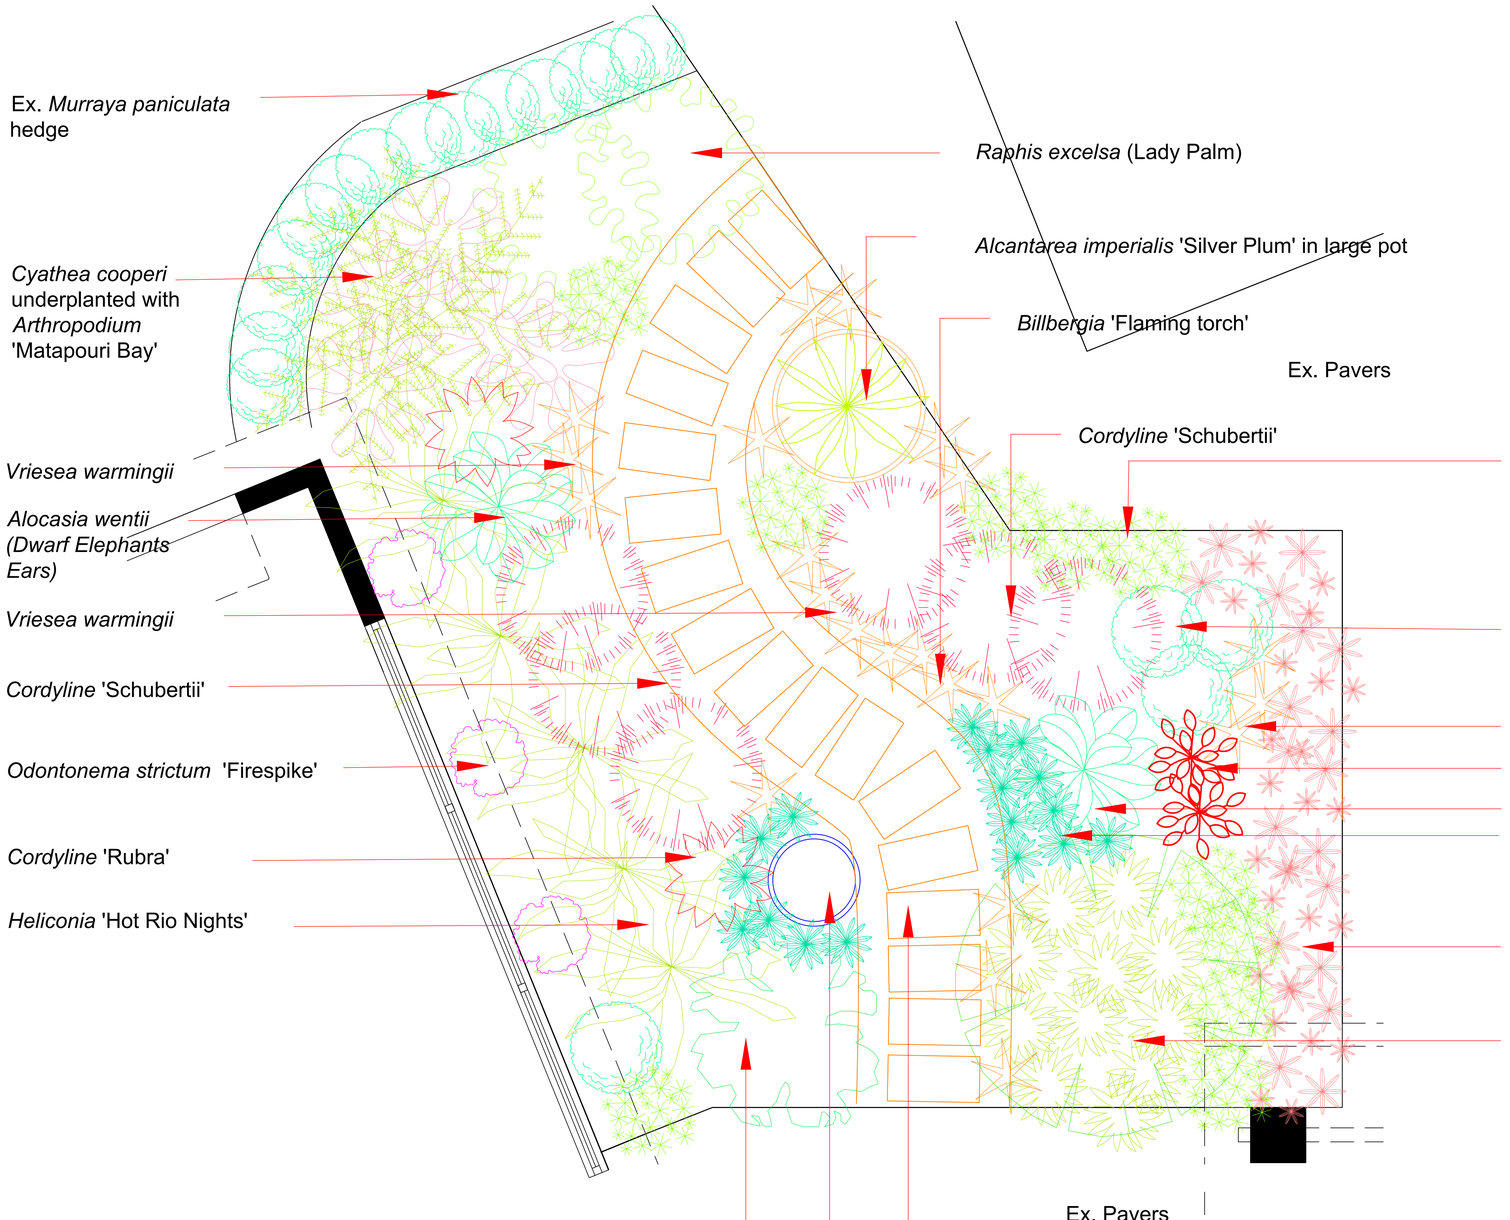

STUDIO GARDEN Scale 1:20

PLANTING LEGEND:

SYMBOL	BOTANICAL NAME	COMMON NAME	HEIGHT (mm)	POT SIZE (mm)	QTY
	Cordyline fruticosa 'John Klass'	*Cordyline* 'John Klass'	1000	300	4
	Ctenamthe setosa	Never never plant	400	180	17
	Bromeliad	various species refer Landscape drawing	500	140	
	Plectranthus 'Plepalila'	Mona lavender 'Plepalila'	700	140	10
	Cyathea cooperi	Lacy tree fern	3000	Transplant	2
	Odontonema strictum	Firespike	1800	200	3
	Heliconia bihai x caribaea 'Hot Rio Nights'	Heliconia 'Hot Rio Nights'	3000	300	5
	Cordyline fruiticosa 'Schubertii'	Cordyline 'Schubertii'	2000	300	6
	Cordyline fruticosa 'Rubra'	Cordyline 'Rubra'	2000	200	2
	Rhapis excelsa	Lady palm	2500	300	2
	Arthropodium cirratum 'Matapouri Bay'	Renga Renga Lily 'Matapouri Bay'	600	200	7
	Alocasia wentii	Dwarf Elephant Ear	1500	200	2
	Asplenium australasicum	Bird's nest fern	1000	180	1
	Alcantarea imperialis 'Silver Plum'	Alcantarea 'Silver Plum' (in a large pot)	1000	400	1
	Atractocarpus fitzalanii	Native Gardenia	4000	400	1
	Dianella tasmanica 'Tasred'	Dianella 'Tasred'	400	140	11
	Codiaeum variegatum	Croton (Select 2 different varieties with different leaf shape)	1500	300	2

Plectranthus 'Plepalila' (Mona Lavender 'Plepalila')

Cordyline 'John Klass'

Neoregali 'Fire ball'

Codiaeum variegatum (Croton)

Alocasia wentii (Dwarf Elephant's Ears)

Ctenanthe setosa

Ex. Star jasmine

Atractocarpus fitzalanii (Native Gardenia) under planted with *Dianella* 'Tasred'

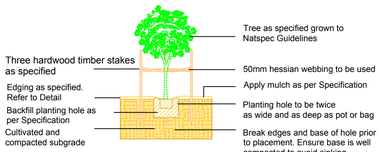

TREE PLANTING DETAIL
1:100

VALE GREEN LIFE
ABN 25 220 424 562
Landscape Designers & Horticulturalists

PO Box 528 Avalon Beach NSW 2107
nick@valegreenlife.com.au
0418 11 49 86
www.valegreenlife.com.au

Member of the Australian Institute of Landscape Designers & Managers

PROJECT Landscape Design Concept Plan

For A Client

Scale: 1:20 at A1 | Drawn: NV | March 2022 | Issue: A | Page 2 of 2

REV	DATE	NOTATION/AMENDMENT

Notes:
All measurements must be checked on site before quoting or building. This Landscape Design Concept is not intended for construction purposes and any Specification and General Notes apply.

Copyright:
This drawing, the information and design shown in it, are copyright to Vale Green Life. No part shall be copied or otherwise used without the prior written consent of Vale Green Life.